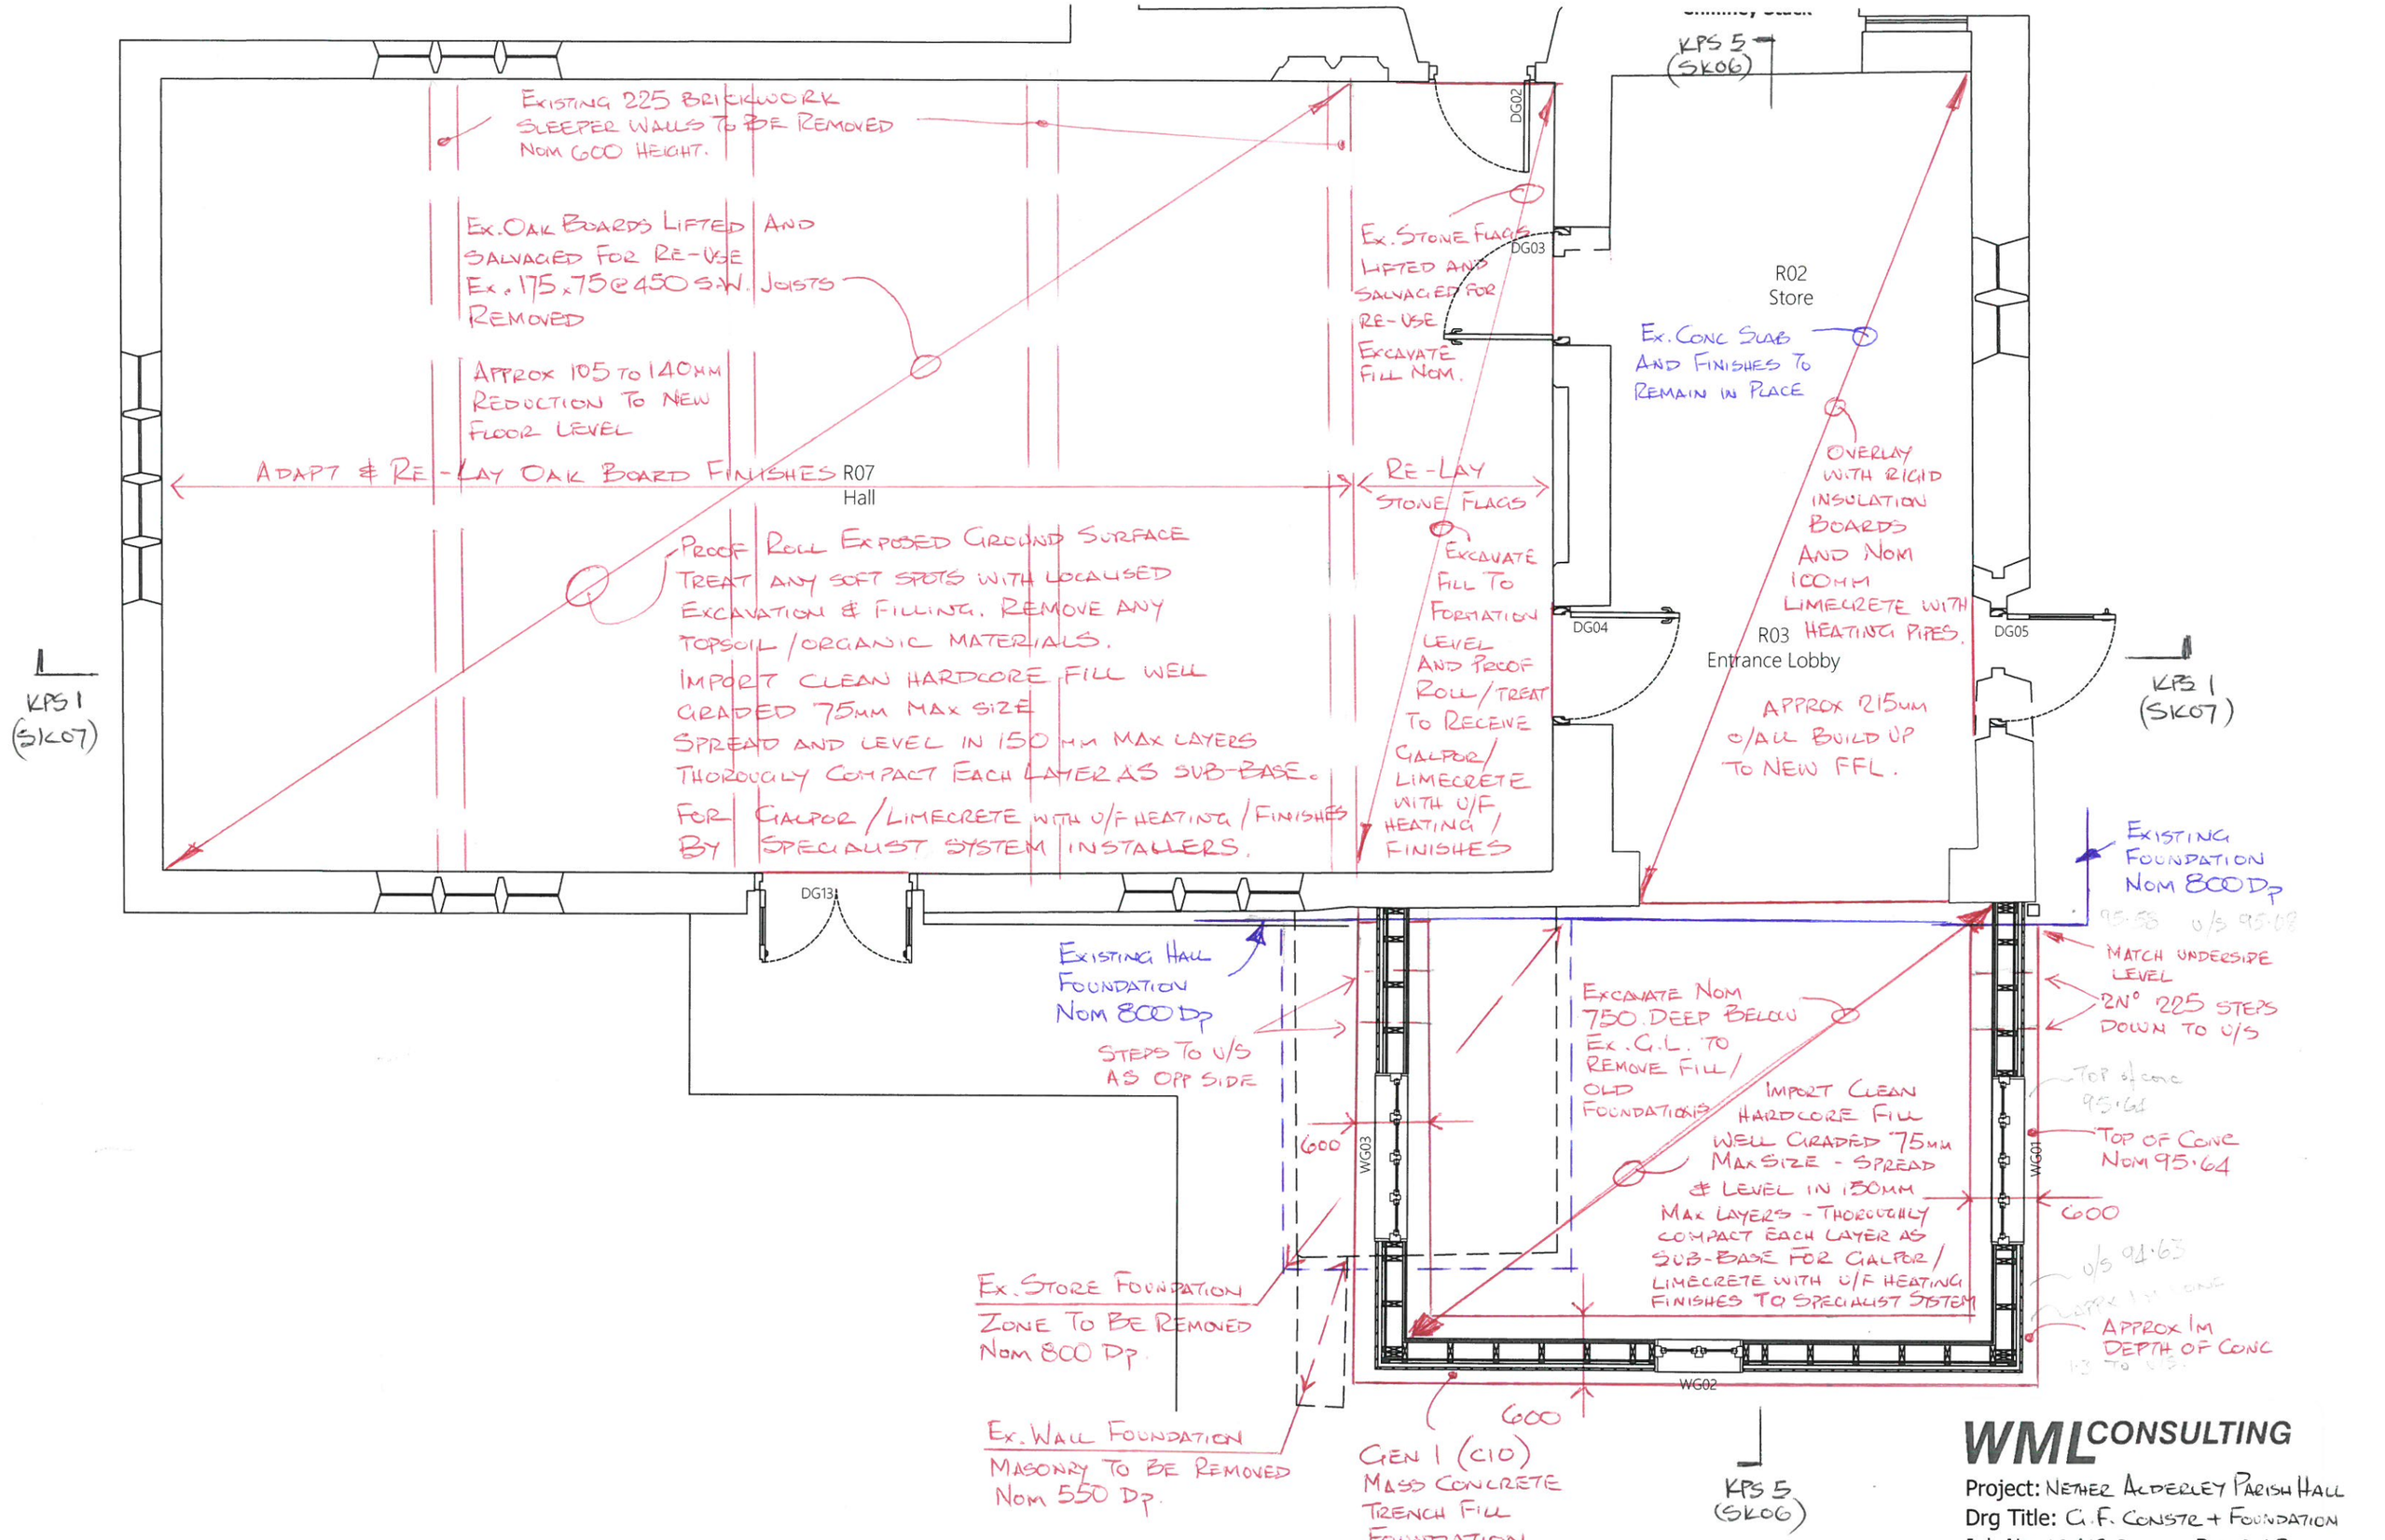

WML CONSULTING

Project: Nether Alderley Parish Hall
Drg Title: G.F. Constr + Foundation
Job No: 10413R By: GNB
Drg No: SK01 Rev:
Date: Apr' 23 Scale: 1:50 @ A3