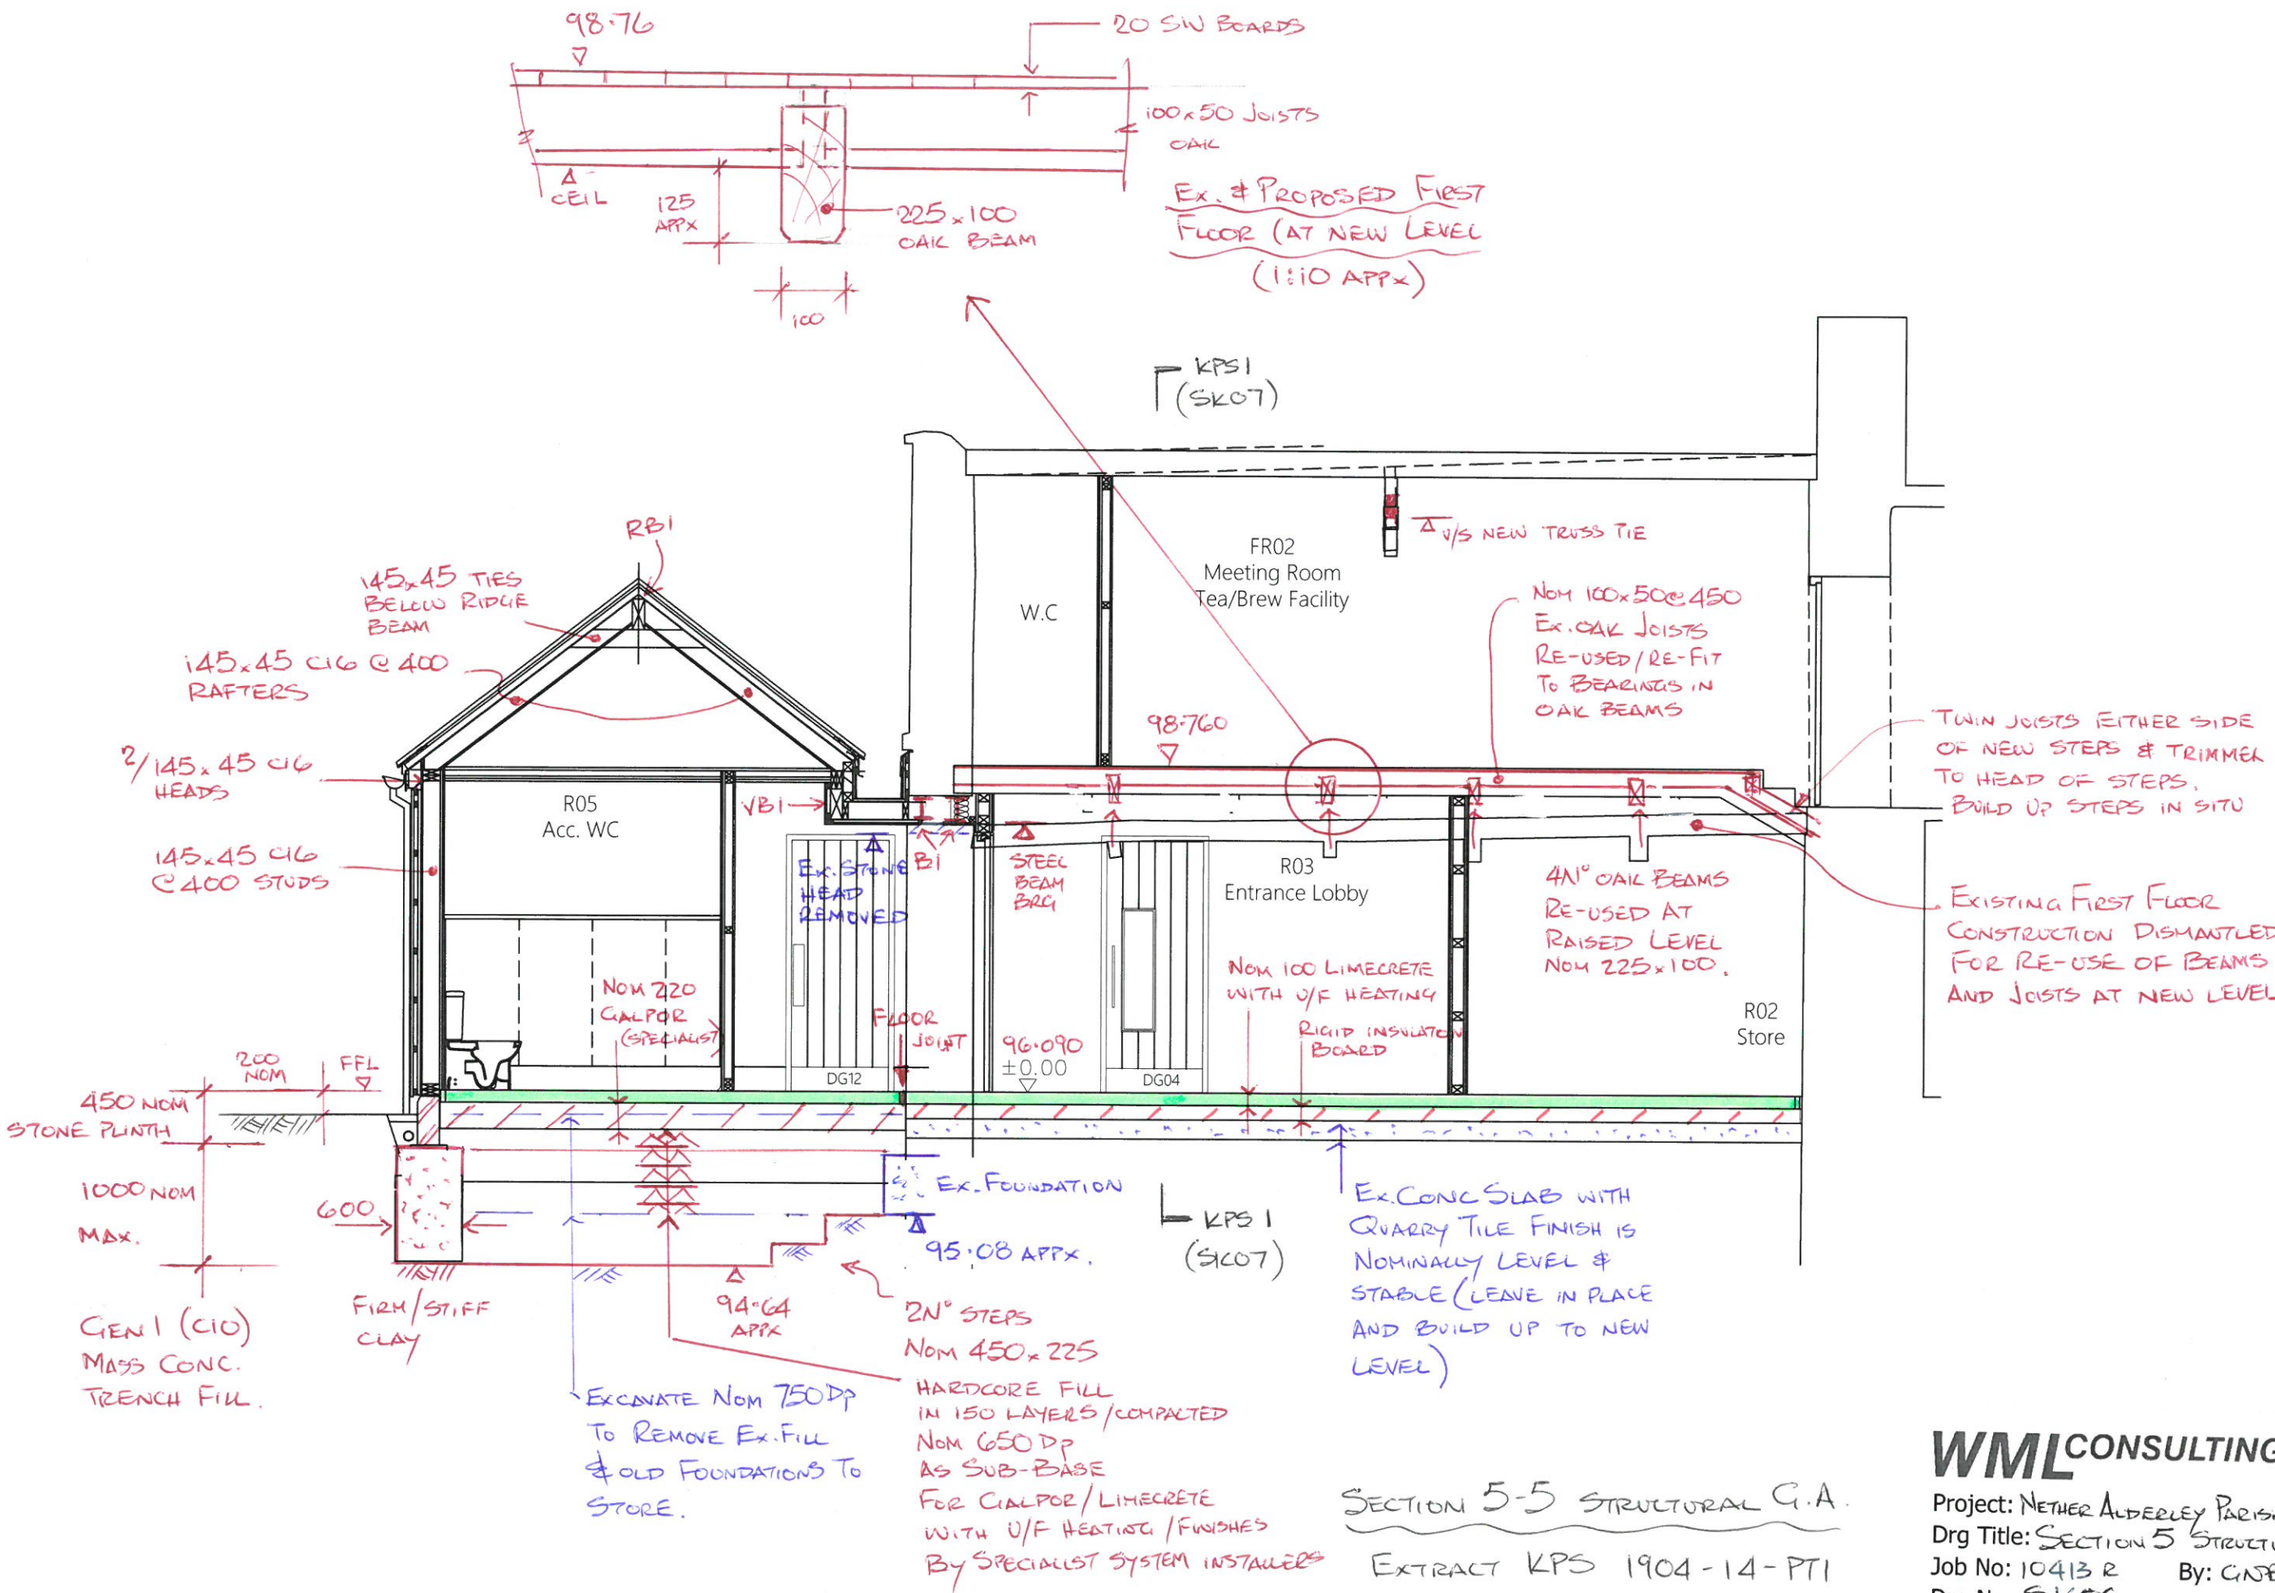

SECTION 5-5 STRUCTURAL G.A.

EXTRACT KPS 1904-14-PT1

WML CONSULTING

Project: NETHER ALDERLEY PARISH HALL
Drg Title: SECTION 5 STRUCTURAL
Job No: 10413 R
By: GNB
Drg No: SK06
Rev:
Date: APR '23
Scale: 1:50 @ A3