PROPOSED LOCATION OF NEW ST ALPHEGE WINDOW

ABBEY SEATING PLAN 31.01.22
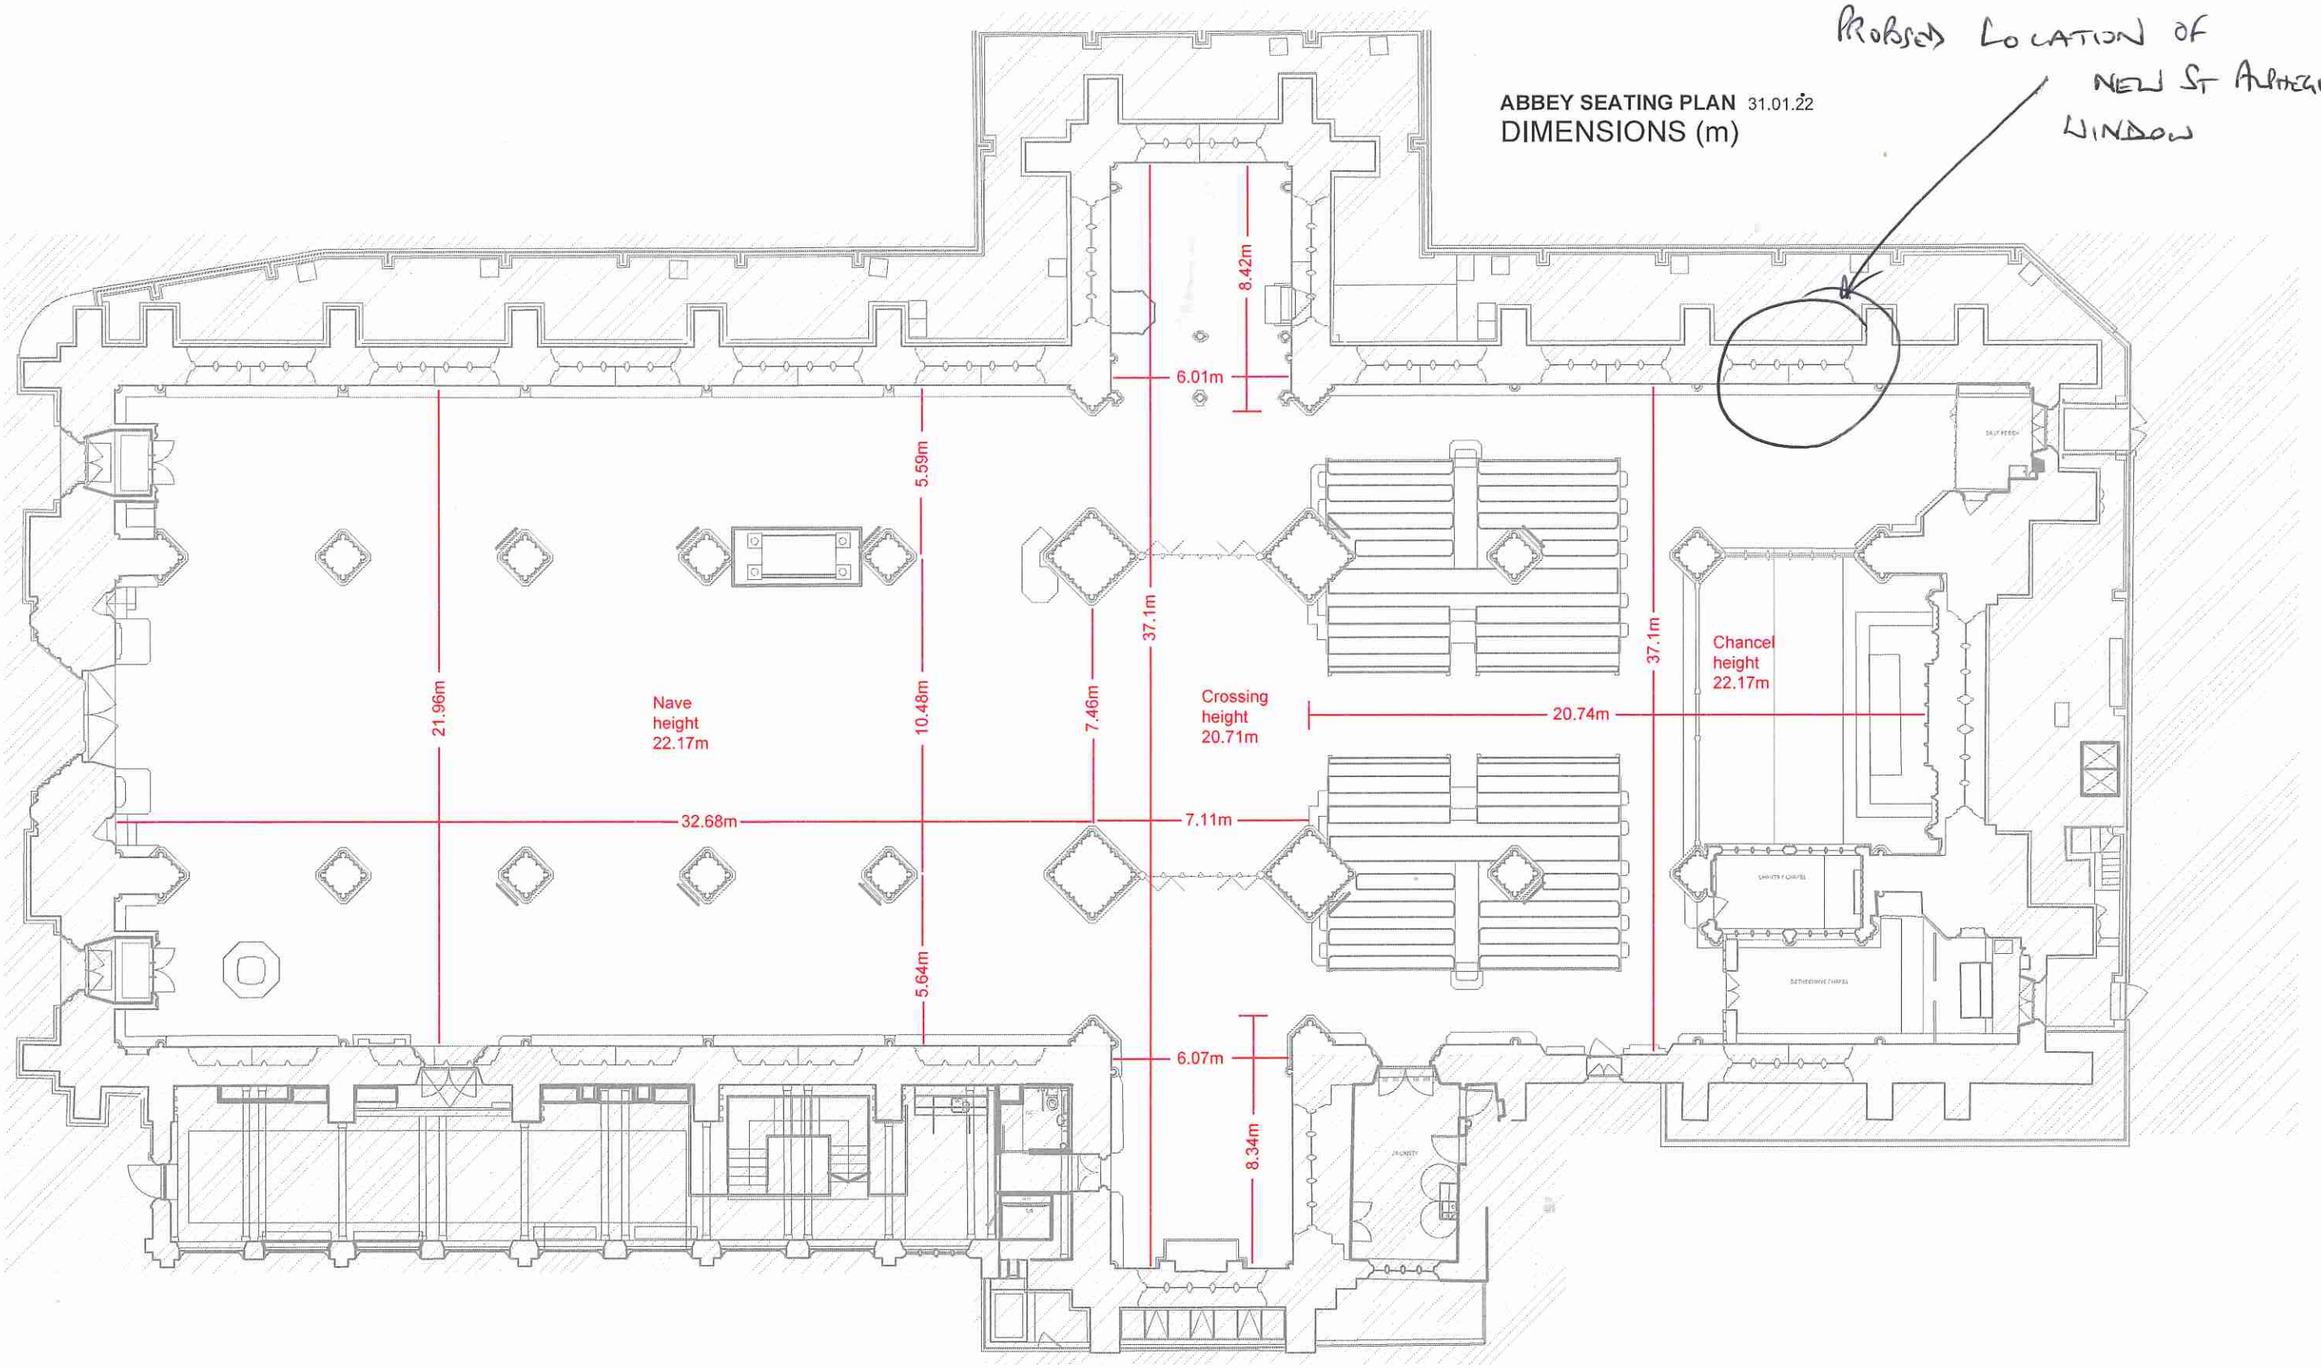
DIMENSIONS (m)