Do not scale this drawing.

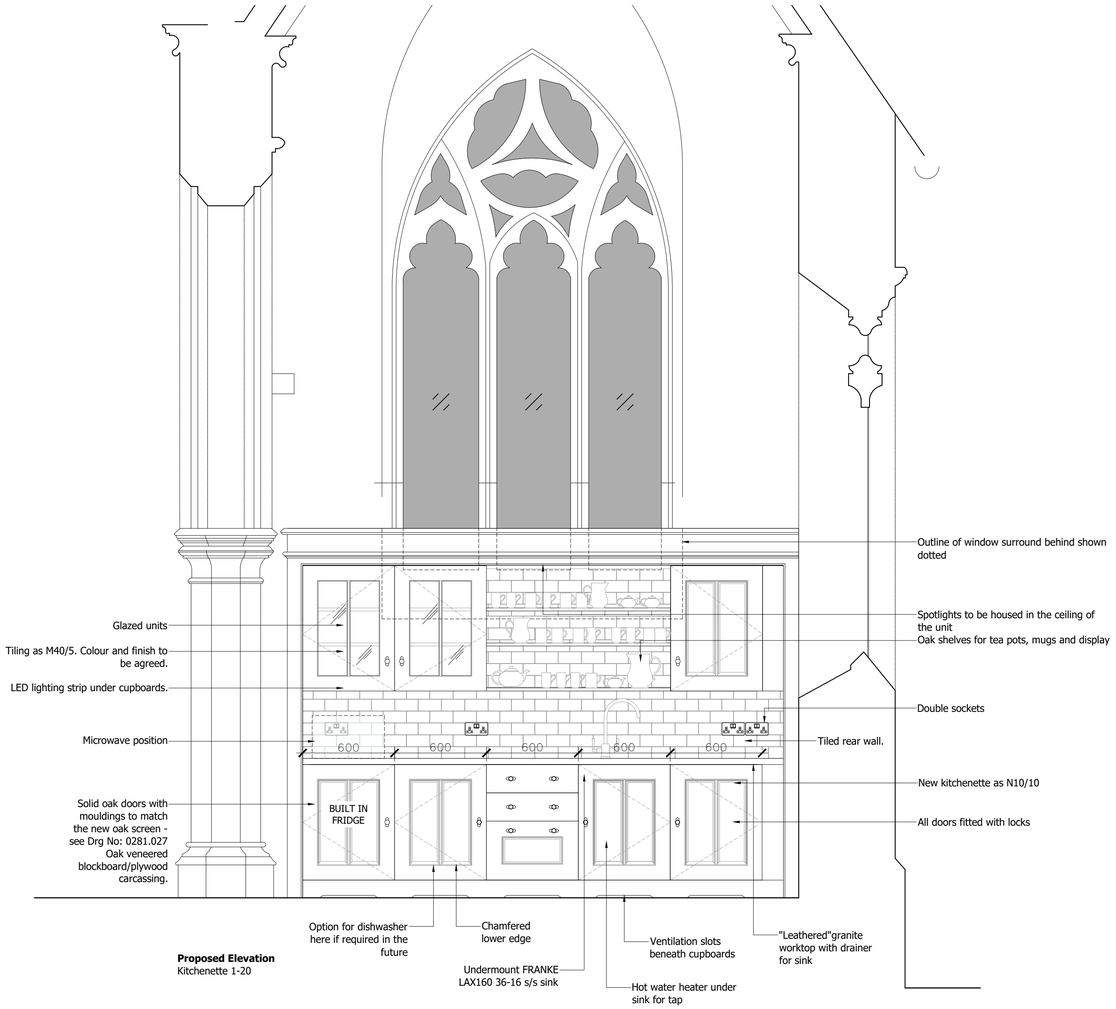

Proposed Elevation
Kitchenette 1-20

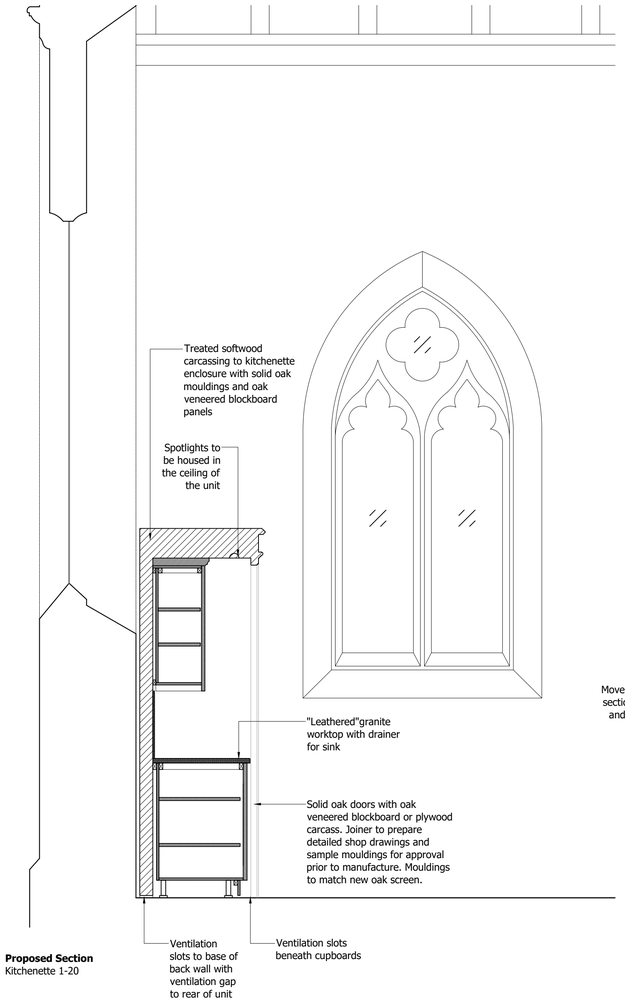

Proposed Section
Kitchenette 1-20

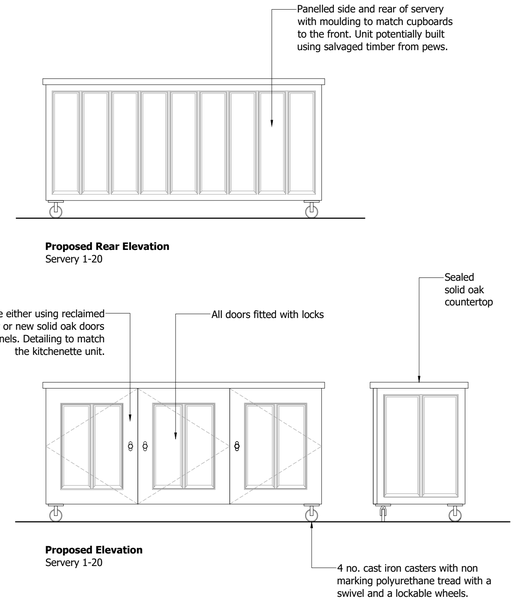

Proposed Rear Elevation
Servery 1-20

Proposed Elevation
Servery 1-20

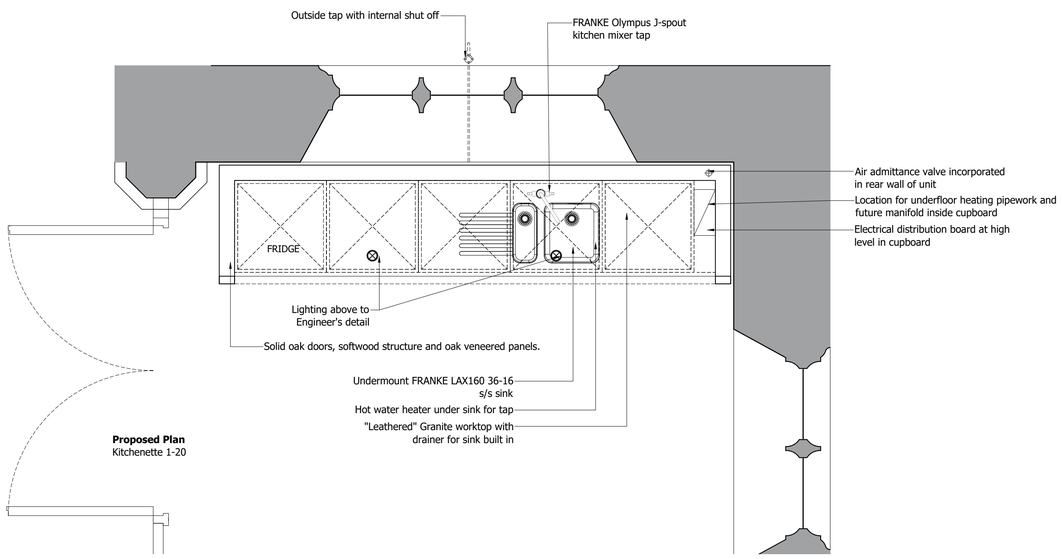

Proposed Plan
Kitchenette 1-20

Proposed 3D Image
Kitchenette 1-20

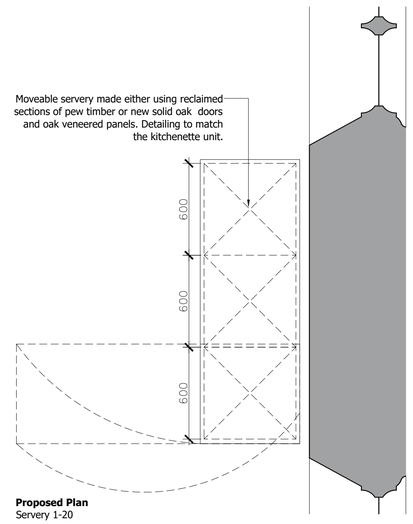

Proposed Plan
Servery 1-20

0 1 2 metres

B	Jan 2025	Additional Notes
A	Jan 2025	Additional Notes

Drawn	Checked	Rev	Notes
JW	MC	B	For List B / Faculty and Tender

Job No 0281	Job STOCKLAND BRISTOL St Mary Magdalene's
Drg No 025	Title Proposed Kitchenette
Scale 1:20 at A1	

This document is copyright and the property of Chantrey Conservation Architects Ltd. Any copies of this drawing made by any method must also include a copy of this legend. ©Chantrey Conservation Architects Ltd