Project	Sheet no./rev.
St Michael & All Angels Church, Flax Burton	FBC/SK03
Herschel Halo Chandelier Support Proposal - Alternative Option	By/Date MM / 10/01/25

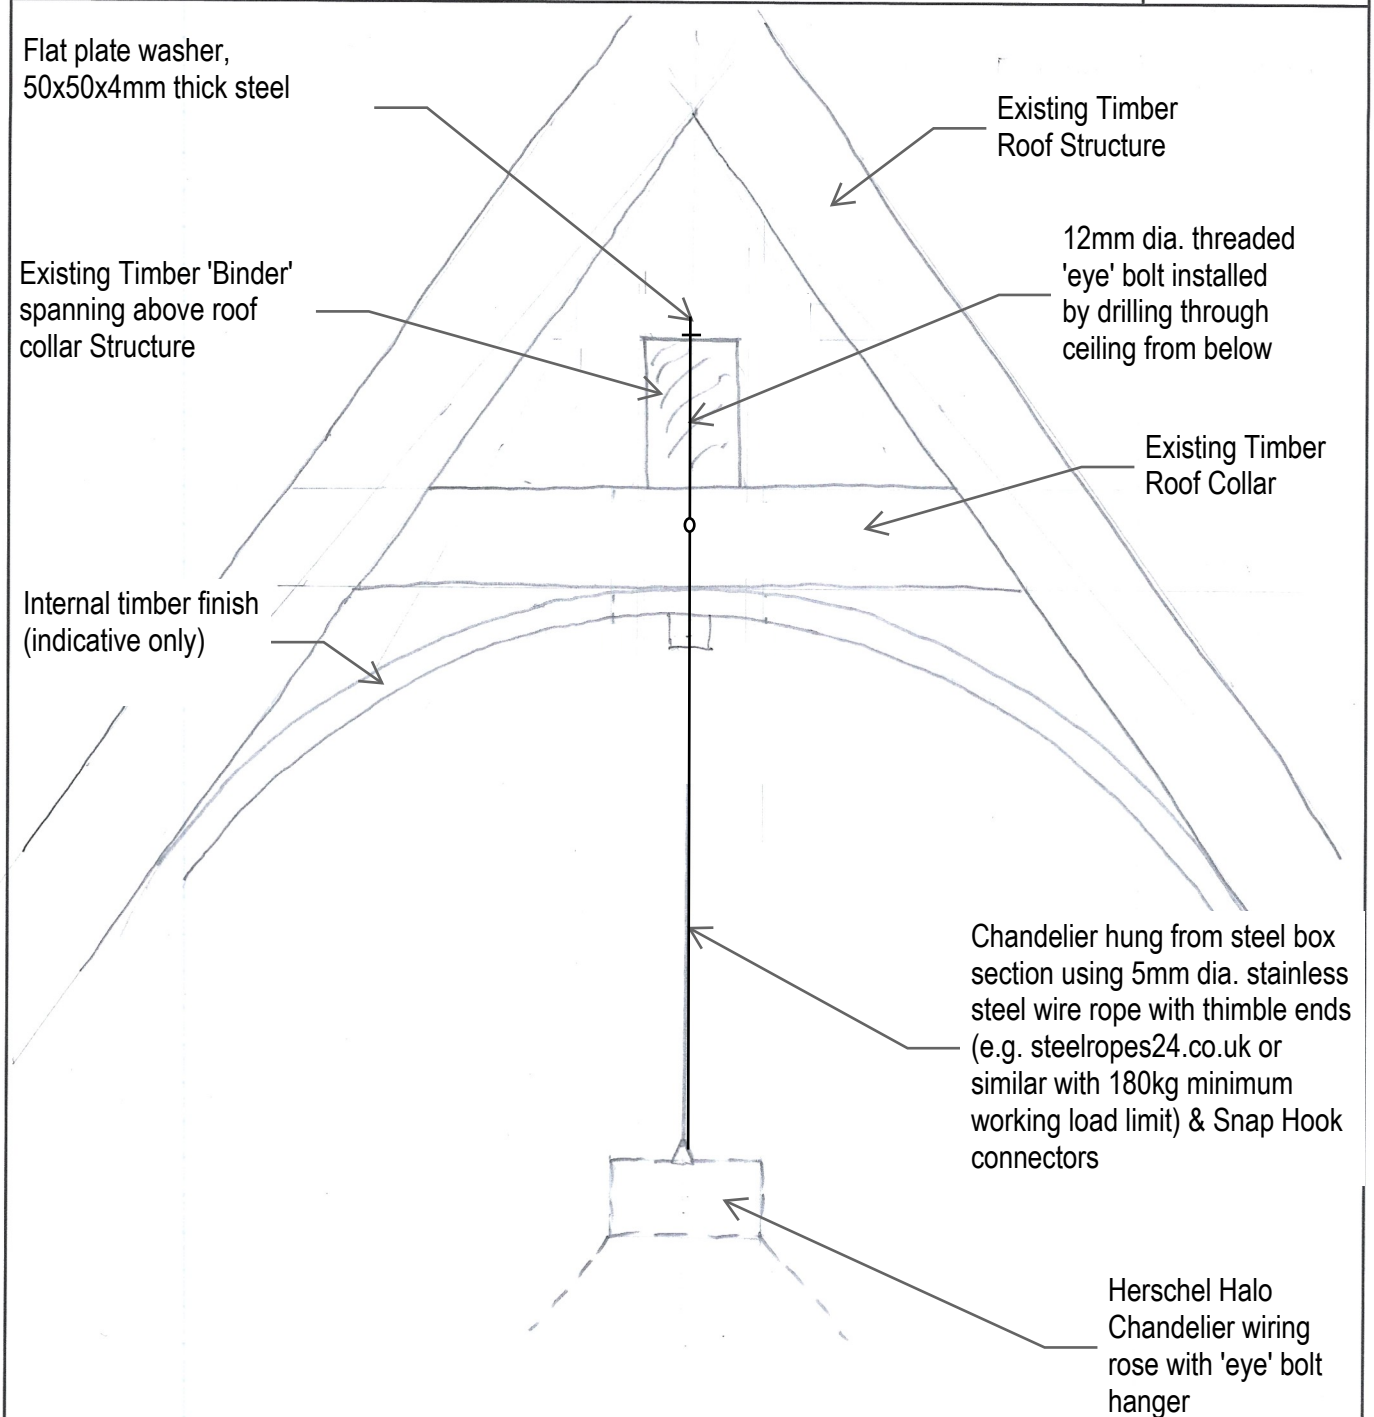

STRUCTURAL SOLUTIONS