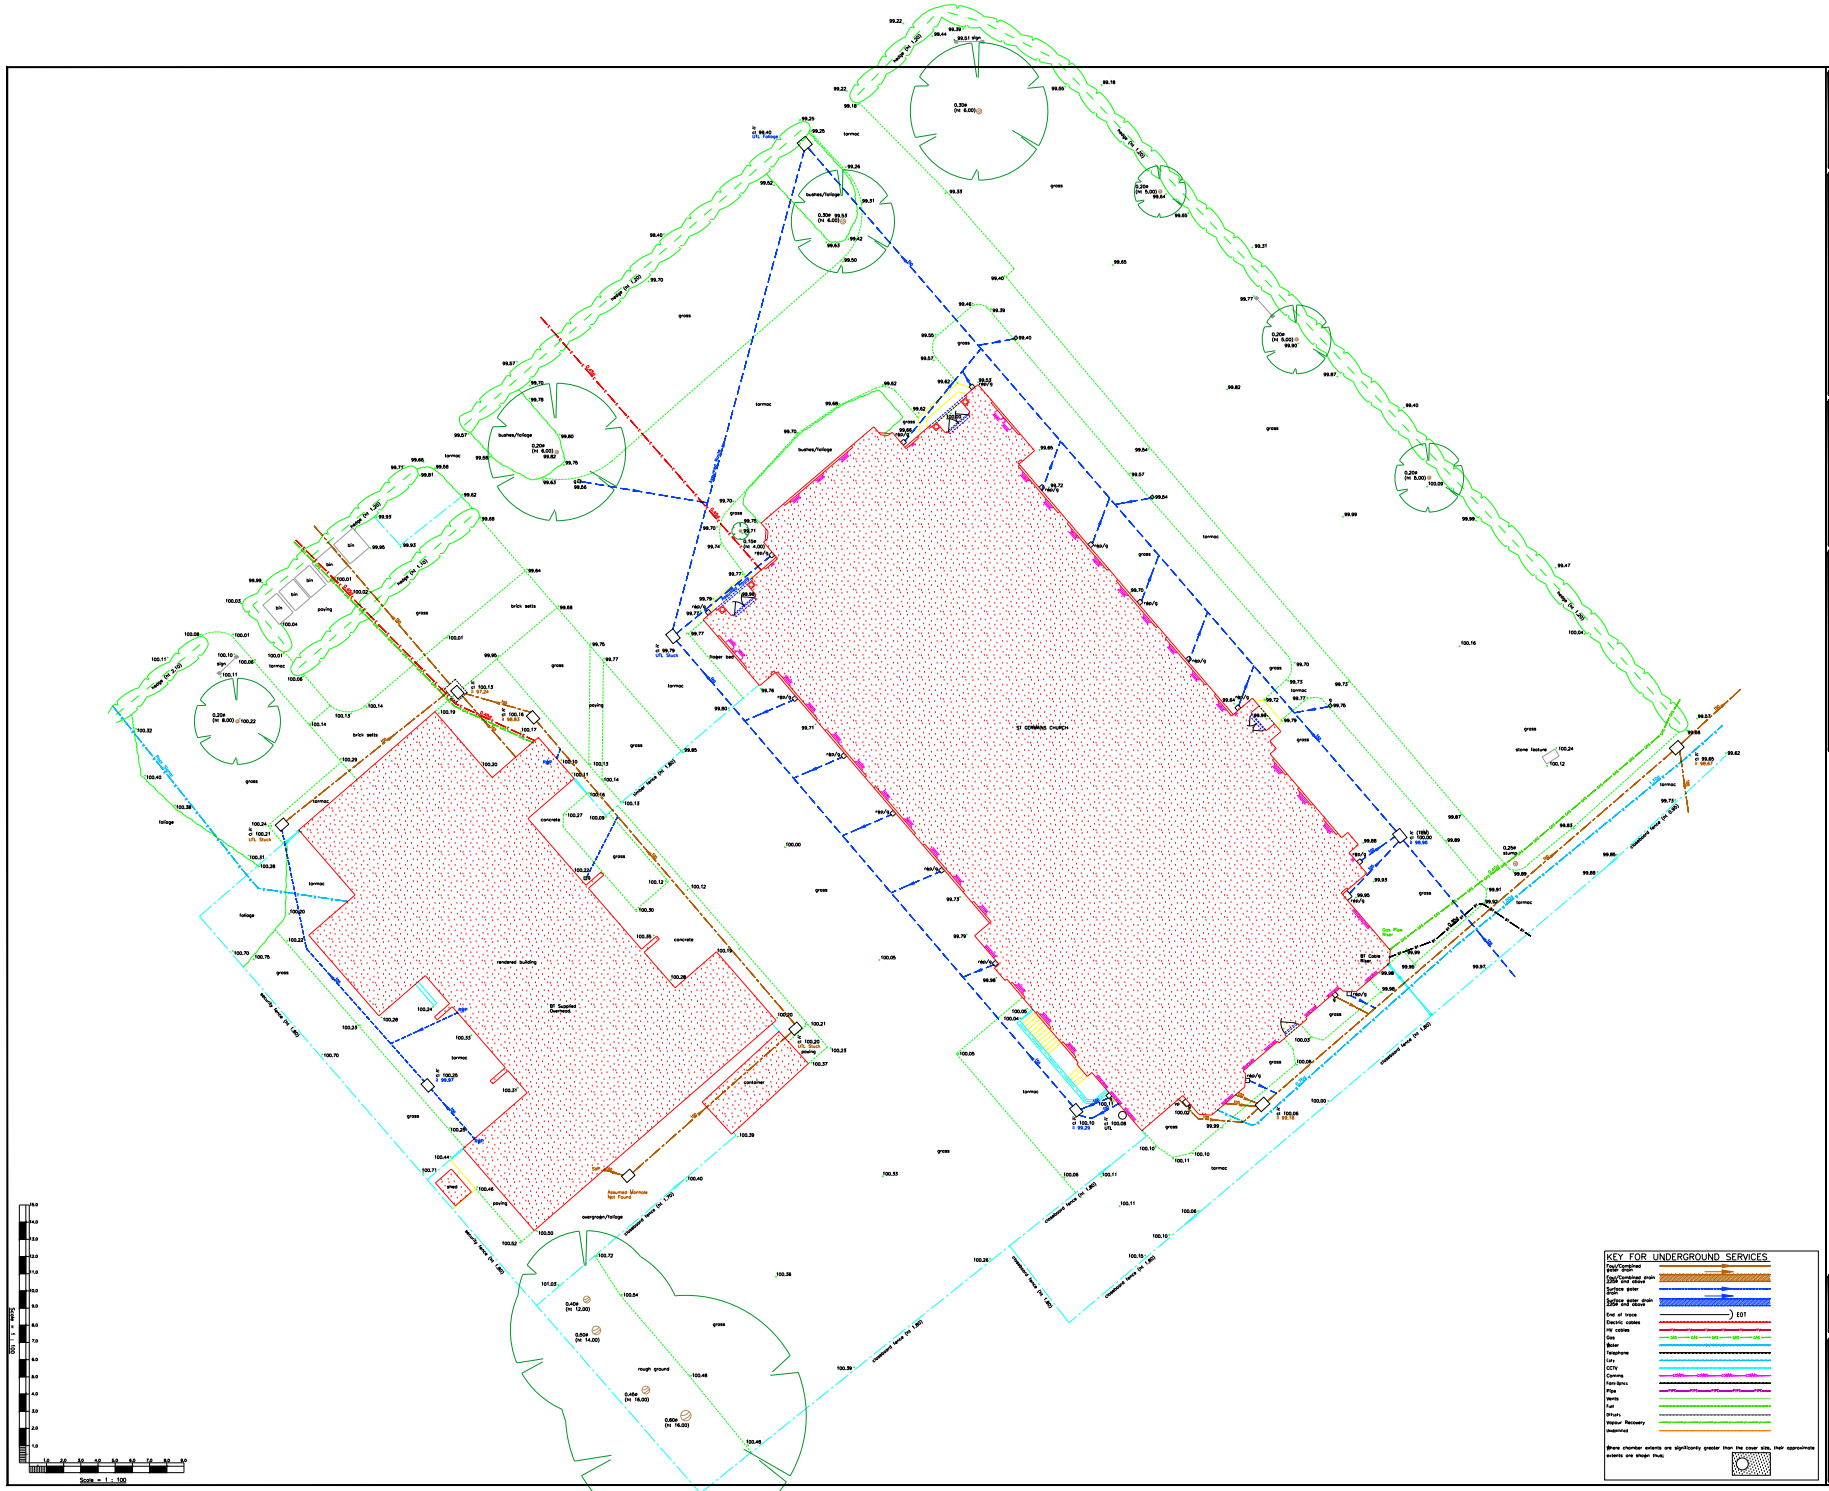

NOTES

ALL LEVELS ARE IN METRES RELATED TO AN ASSUMED DATUM LOCATED ON INSPECTION COVER AS SHOWN (VALUE 100.00m).

THE COORDINATE GRID IS BASED ON ASSUMED VALUES.

OVERHEAD CABLES WILL BE SHOWN INDICATIVELY AND ARE SUBJECT TO SEASONAL VARIATION. THESE WILL BE MEASURED USING REMOTE METHODS.

TREE SPECIES SHOULD ALWAYS BE CONFIRMED BY A TREE SPECIALIST.

SERVICE COVERS WILL BE LIFTED AND DETAIL SHOWN WHERE POSSIBLE. ALL INFORMATION WILL BE TAKEN FROM SURFACE LEVEL ONLY.

DAMAGED COVERS OR THOSE WITHIN HIGHWAYS WILL NOT BE LIFTED. INFORMATION MAY BE OMITTED DUE TO OBSTRUCTIONS AT TIME OF SURVEY.

LEGEND

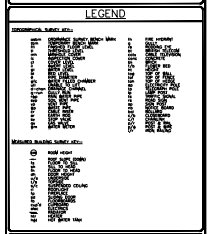

INDICATIVE NORTH

STATION COORDINATES

STATION	EASTINGS	NORTHINGS	LEVEL	REMARKS

KEY FOR UNDERGROUND SERVICES

Where chamber extents are significantly greater than the cover size, their approximate extents are shown thus:

REVISIONS

Revision	Date	Remarks

TARGET SURVEYS LIMITED

SITE:	ST GERMAIN'S CHURCH, 180 PORTLAND ROAD, EDGBASTON
CLIENT:	JBKS ARCHITECTS
REF:	1276/1
DATE:	JULY 2016
SCALE:	1:100@A0
SURVEYOR:	RG/CH

COMPANY NUMBER: 7846319 © COPYRIGHT TARGET SURVEYS LIMITED
REGISTERED OFFICE: 6 CLARENDON PLACE, LEAMINGTON SPA, WARWICKSHIRE CV32 5QL
PHONE: 01926 313419 WEBSITE: www.targetsurveys.co.uk EMAIL: mail@targetsurveys.co.uk